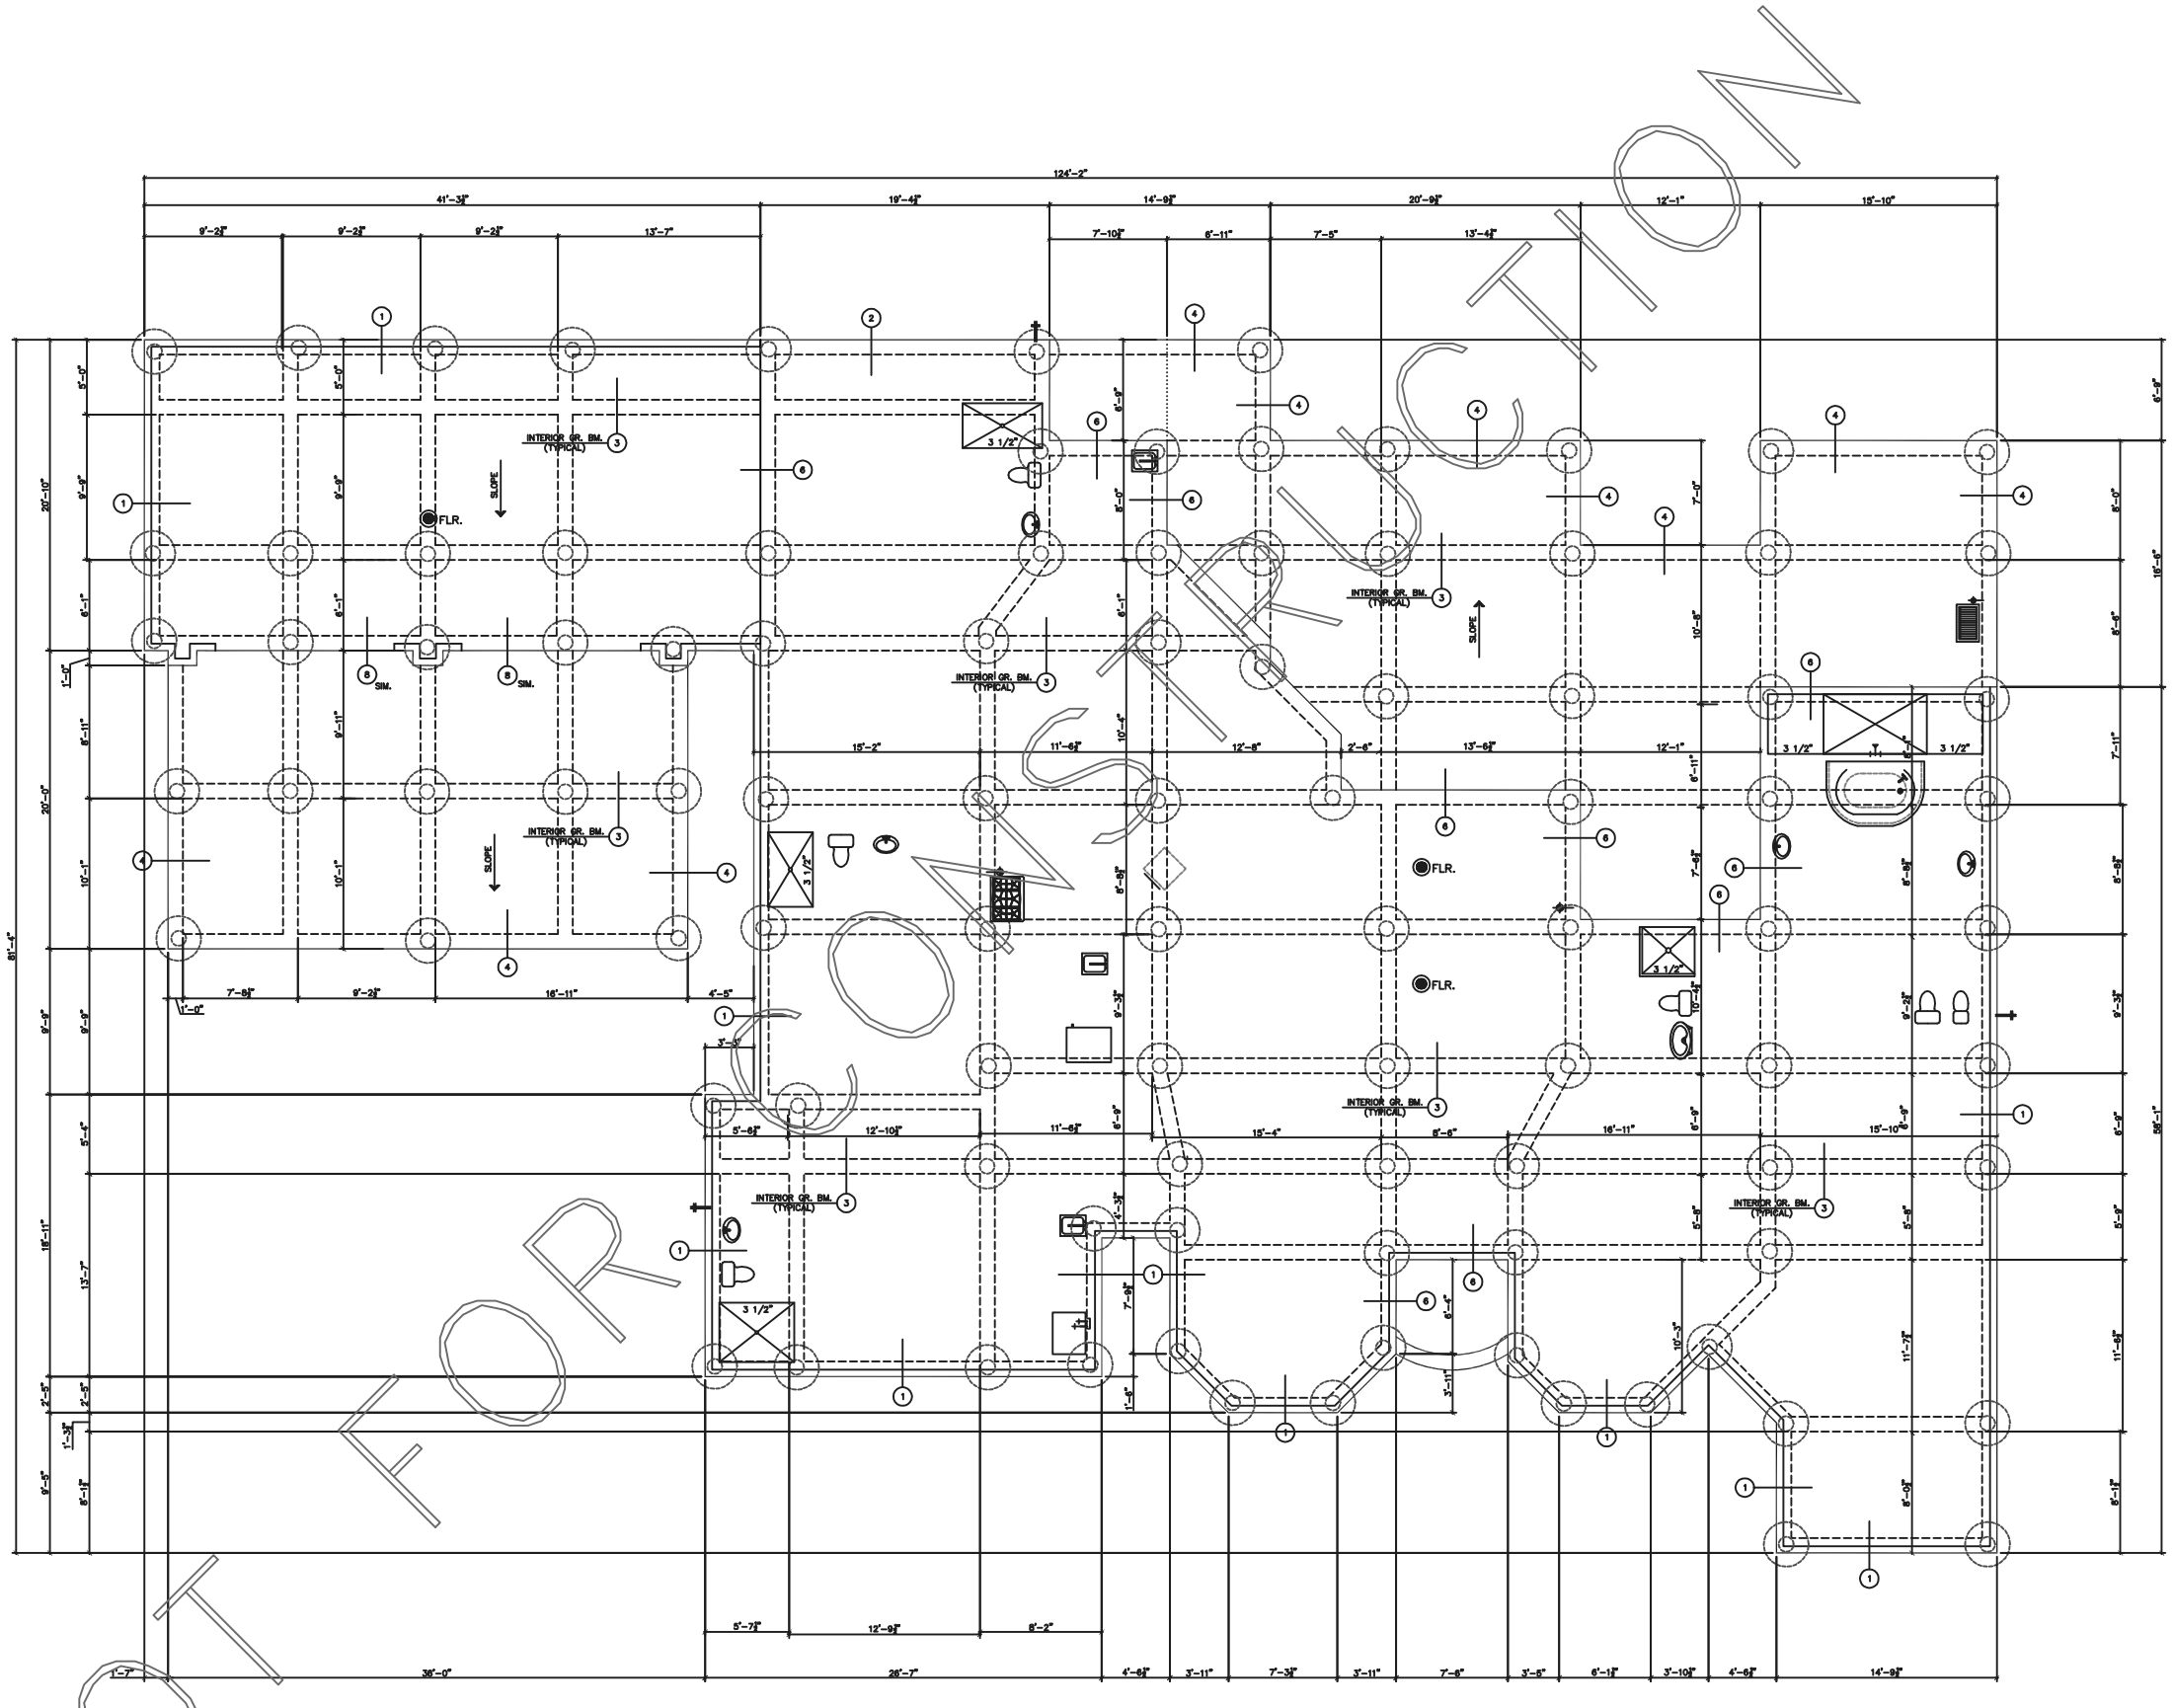


# FOUNDATION PLAN

SCALE: 1/8"=1'-0"

NOT FOR CONSTRUCTION

The measurements, dimensions, and other specifications, shown on this document, are guidelines for construction use only. The actual specifications of the finished structure may vary.

VERIFY ALL DIMENSIONS, DROPS, OFFSETS, BRICK LEDGES, INSERTS AND OPENINGS WITH OWNER / GENERAL CONTRACTOR

HOUSTON PLANS & PERMITS
W3.PLANSANDPERMITS.NET

| REL. BY: | DESCRIPTION: | DATE: |
|---|---|---|
| DATE: | | |
| DRAWN: | | CHECK: |

PROJECT: CLIENT NAME

ADDRESS: PROJECT ADDRESS

Houston, TX 77XXX

Designer Address: 5902 Irvington Blvd. 77009 (713) 691-1555

SHEET NUMBER: